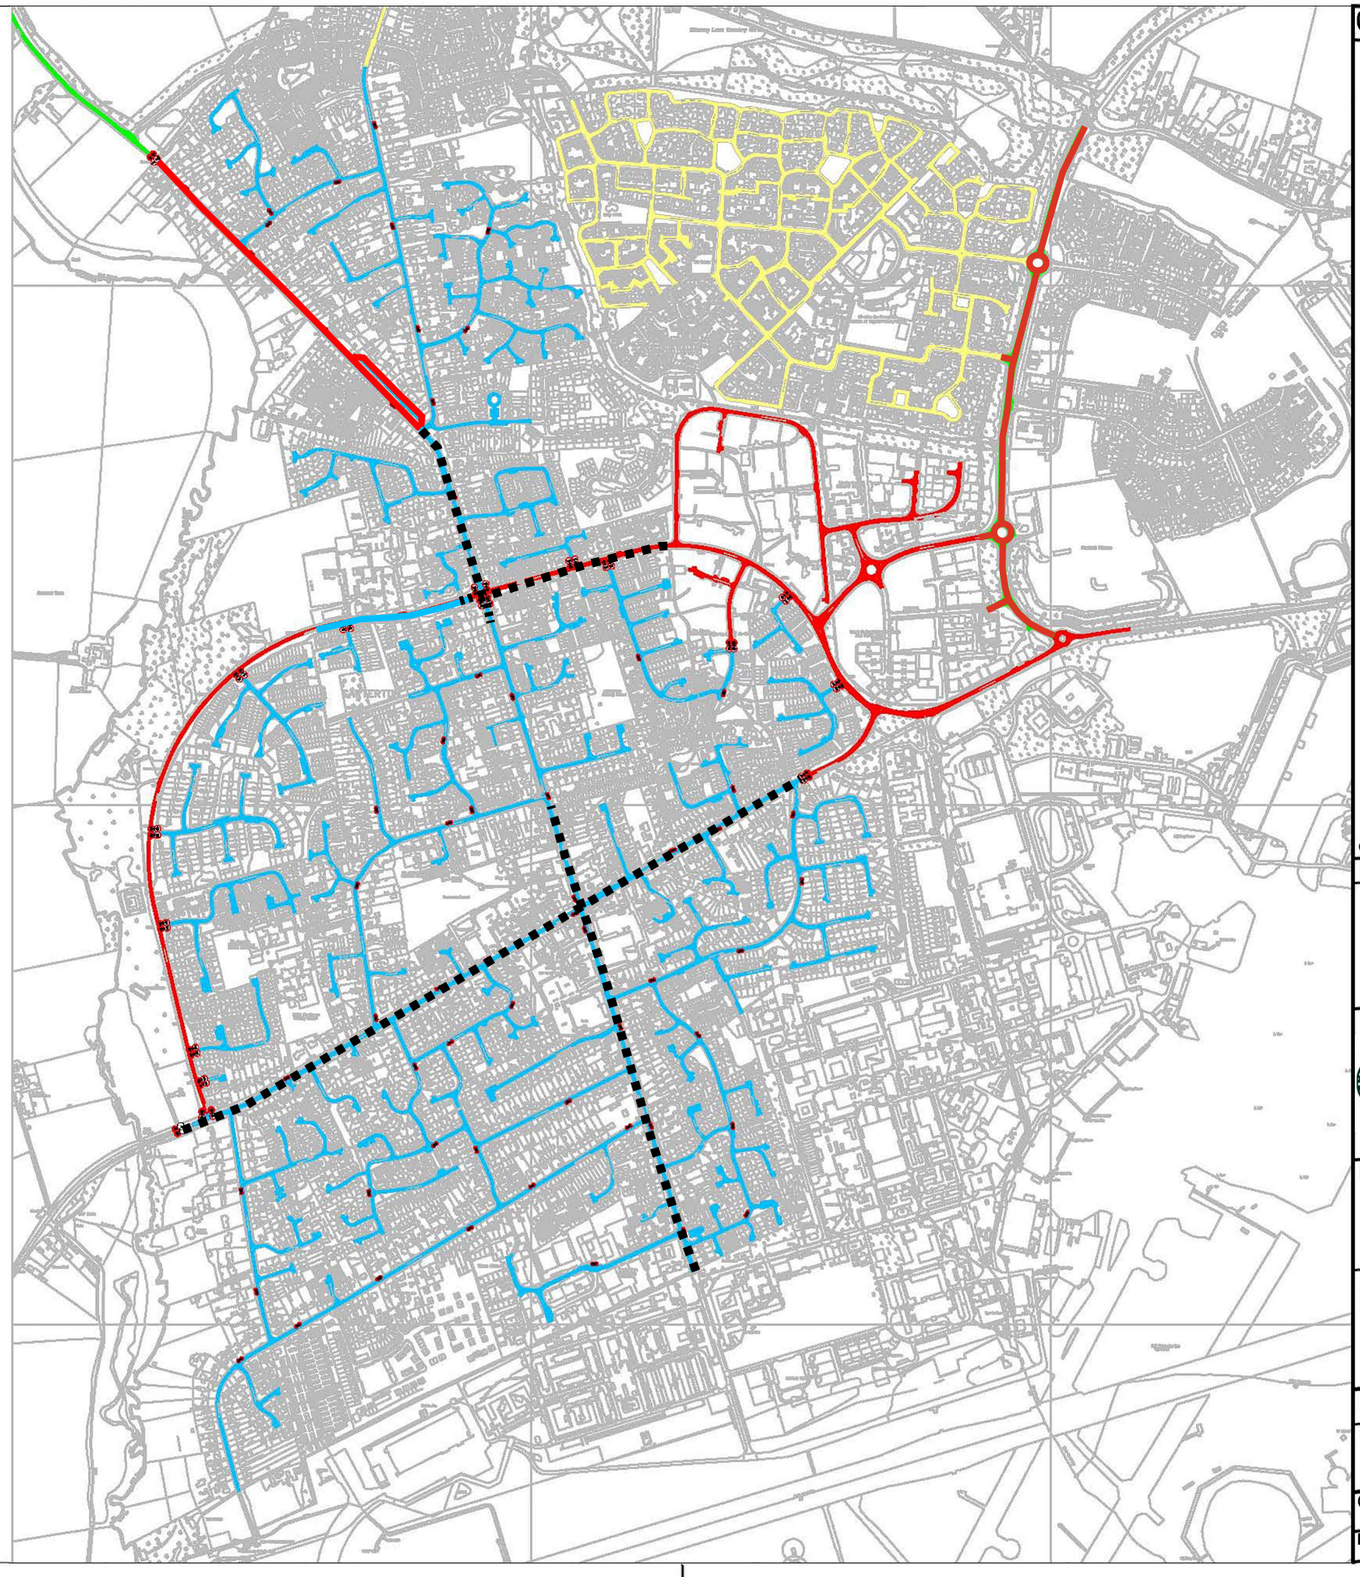

Carterton 20mph

Revision 1.0

Legend	
Proposed 20	
Existing 20	
Existing 30	
Existing 40	
Existing NSL	
Not Public Highway	

Roads previously proposed to be 20mph to remain 30mph

© Crown Copyright and Database rights 10023343 2017

Rev.	Date	Purpose of revision	Drawn	Checked	Approved
1.0	17.06.25	First draft	C.W		

OXFORDSHIRE COUNTY COUNCIL

Owen Jenkins
Director for
Infrastructure Delivery
Communities
Oxfordshire County Council
County Hall
New Road
Oxford
OX1 1ND
Tel: 0845 310 1111

Project title: Carterton 20mph Scheme

Drawing title:
Carterton 20mph Scheme Overview

Drawing Status

Scale @ A3	Drawn by: C.W	Checked by AK	Approved by AK
	Date drawn 18.06.25	Date checked	Date approved

Oxfordshire Project No. & File Ref

Drawing No. 1.0 | Revision 1.0